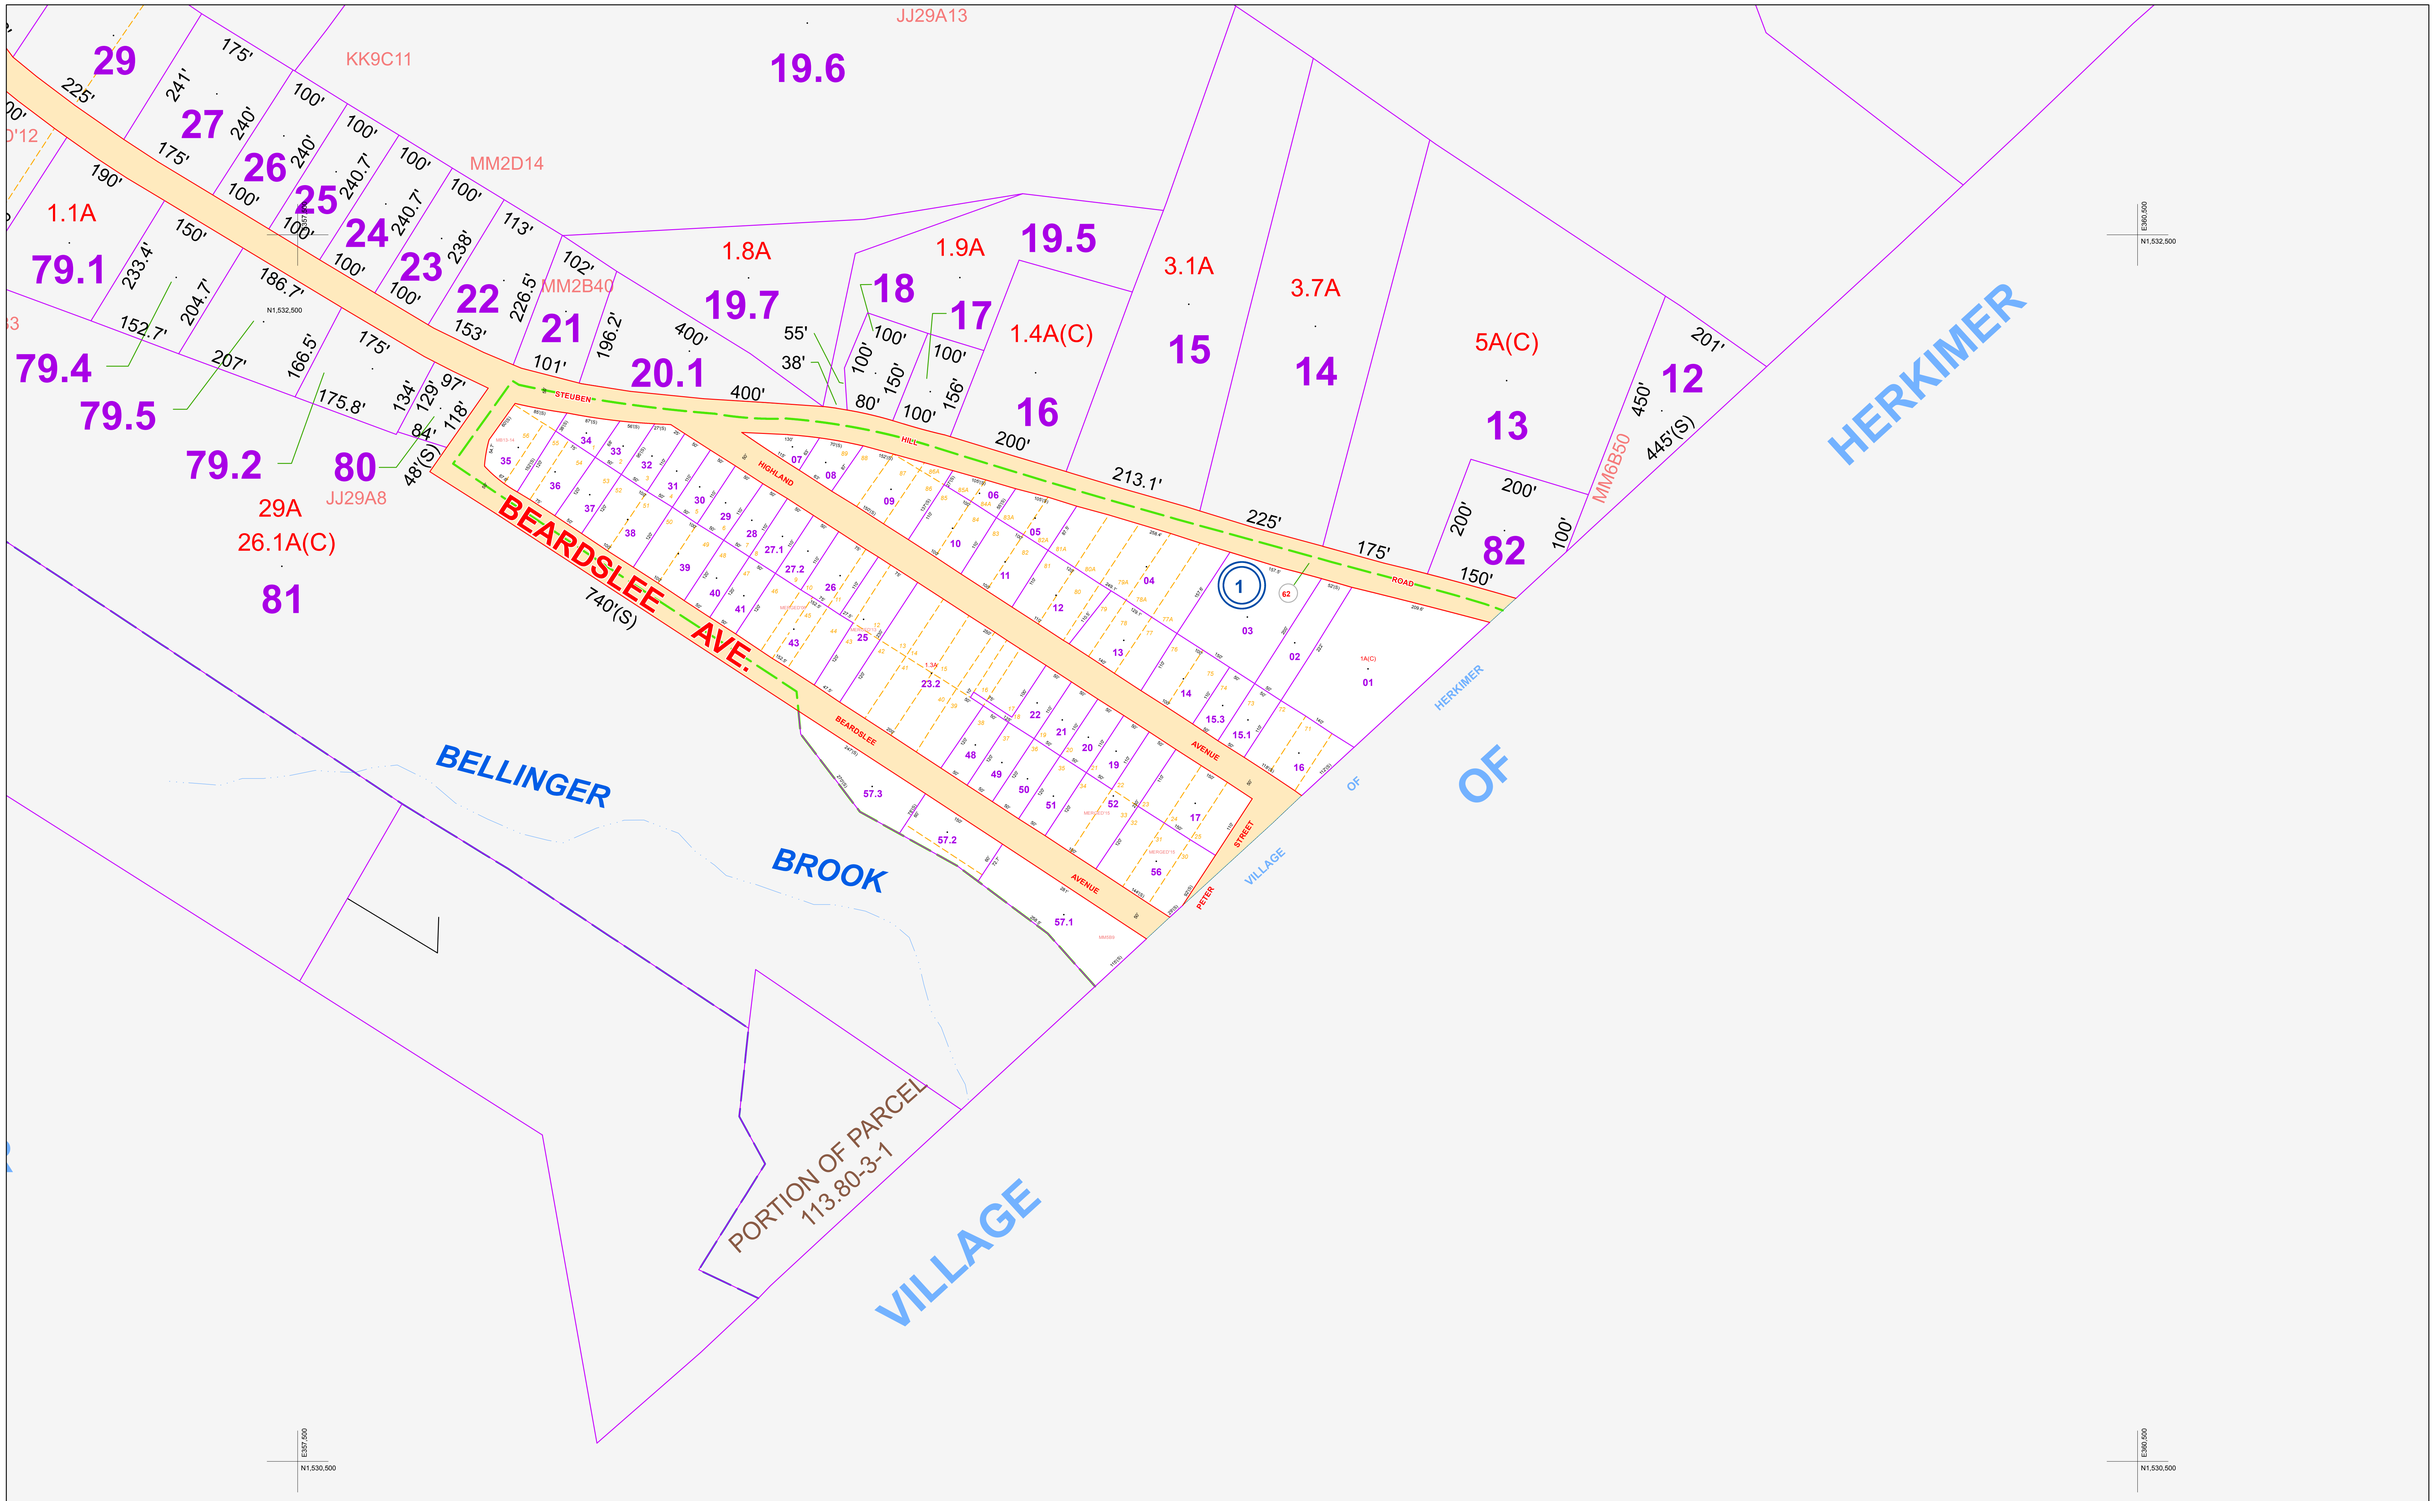

REAL PROPERTY TAX MAP
PREPARED FOR
COUNTY OF HERKIMER
UNDER SUPERVISION OF
ASSESSMENT AND REAL PROPERTY TAX SERVICE
JAMES SPANFELNER, DIRECTOR
PREPARED BY
L. ROBERT KIMBALL Consulting Engineers EBENSBURG, PENNSYLVANIA

NORTH

NOTES

THIS MAP COMPILED FROM DEED DATA AND DOES NOT REPRESENT A FIELD SURVEY. INTENDED FOR ASSESSMENT PURPOSES ONLY.

MAP CONVERTED TO AUTOCAD DIGITAL FORMAT BY WEILER MAPPING, INC. JANUARY, 2003

MAP CONVERTED TO GEODATABASE DIGITAL FORMAT BY JAMES W. SEWALL, CO. JANUARY, 2008

GRAPHIC SCALE

100 50 0 100 200

SCALE: 1" = 100'

COORDINATES BASED ON NEW YORK STATE PLANE COORDINATE SYSTEM EAST ZONE N.A.D. 83

REVISION TABLE

DATE	MADE BY	DATE	MADE BY

SPECIAL DISTRICTS

TYPE	SYMBOL	CODE	NAME
SCHOOL	SCH	HC1	HERKIMER SCHOOL DISTRICT
FIRE	F	2	HERKIMER FIRE PROT.

LEGEND

PROPERTY LINE
ROAD
RAILROAD
CITY OR VILLAGE LINE
TOWN LINE
COUNTY LINE
GREAT LOT LINE
ORIGINAL LOT LINE
BLOCK LIMIT LINE
MATCH LINE
STREAM OR DITCH

SPECIAL DISTRICT LINE	SYMBOL
COMMON OWNER	
TAX MAP PARCEL NUMBER	14
COORD. LOCATOR POSITION	•
GREAT LOT NUMBER	9
FILED PLAN LOT NUMBER	76

TAX MAP BLOCK NUMBER	3
CALCULATED ACREAGE	7.5A(C)
DEED ACREAGE	17.5A
SCALED DIMENSION	225'(S)
DEED DIMENSION	173.2'

		113.065

SHEET INDEX

TAX MAP
TOWN OF HERKIMER
HERKIMER COUNTY, NEW YORK

113.072

MAP DATE: 8/17/1978